

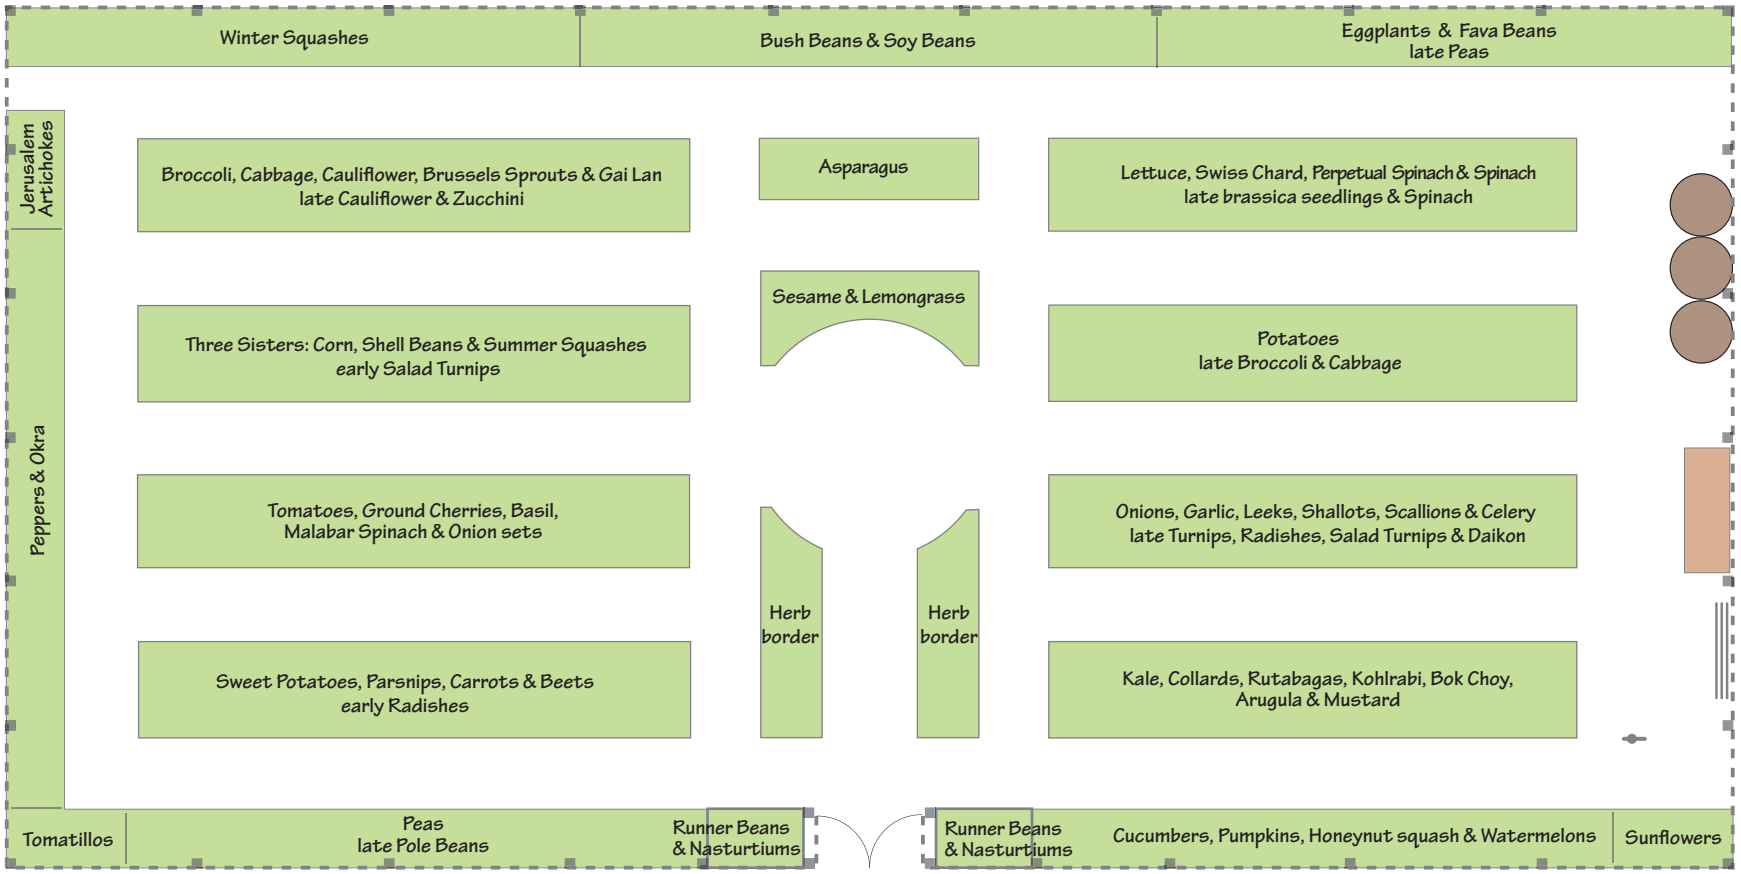


2023 PLANTING PLAN ROBBINS FARM GARDEN 1/8" = 1'- 0"

2. TOMATO, BASIL & ONION SET BED

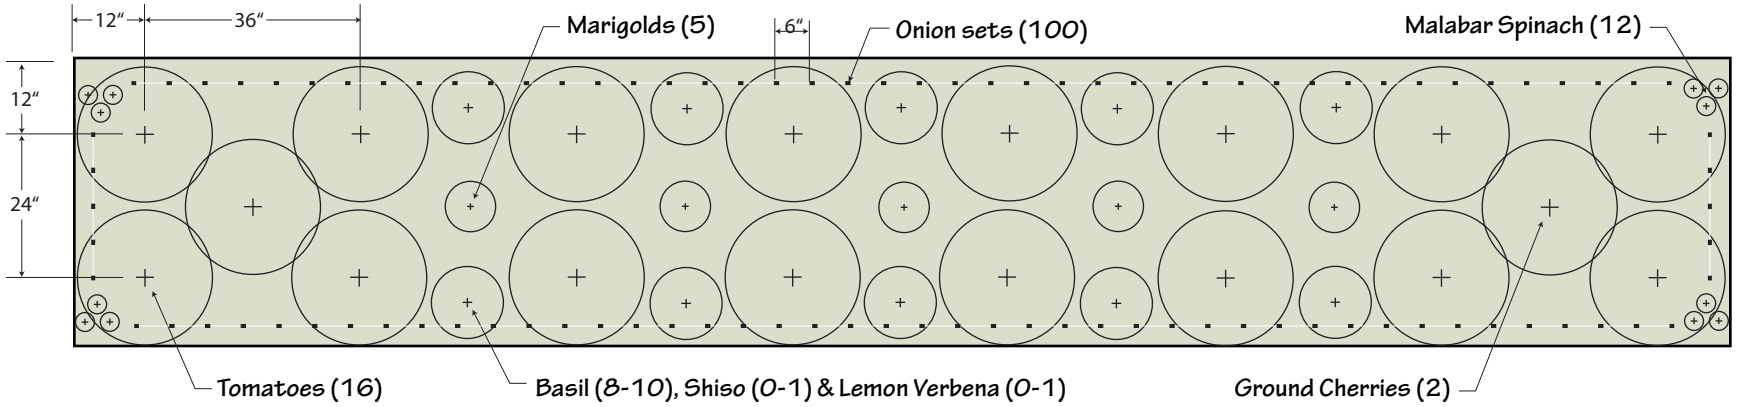


1. THREE SISTERS BED: CORN, SHELL BEANS & SUMMER SQUASHES

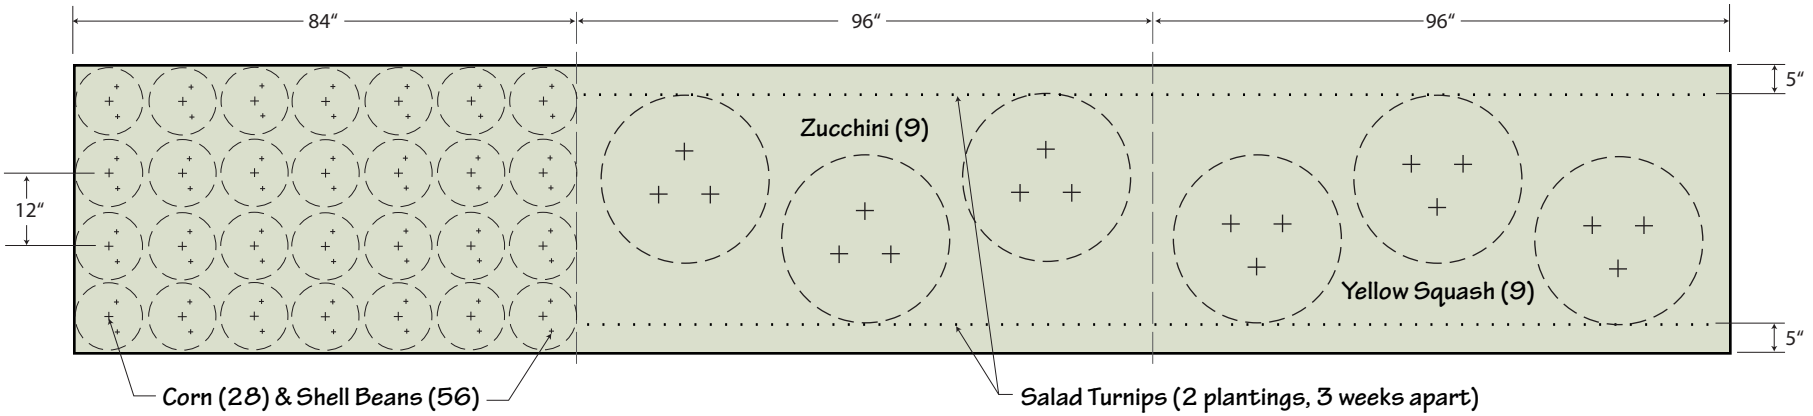

BEDS: 4′ x 23′ | SCALE: 3/8″=1′


3A. SWEET POTATO, PARSNIP, CARROT & BEET BED

Spring planting plan

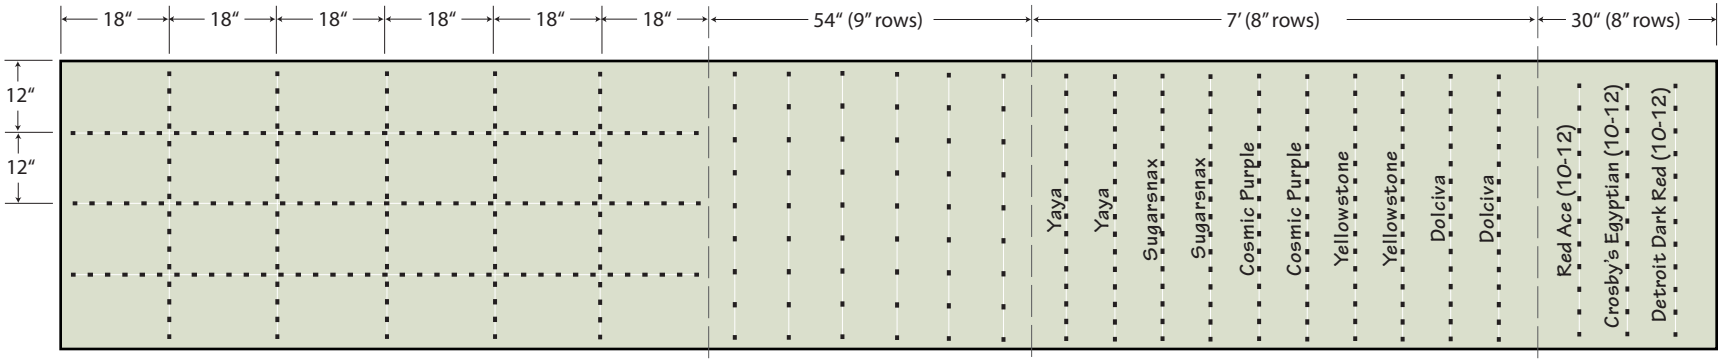

3B. SWEET POTATO, PARSNIP, CARROT & BEET BED


Fall planting plan

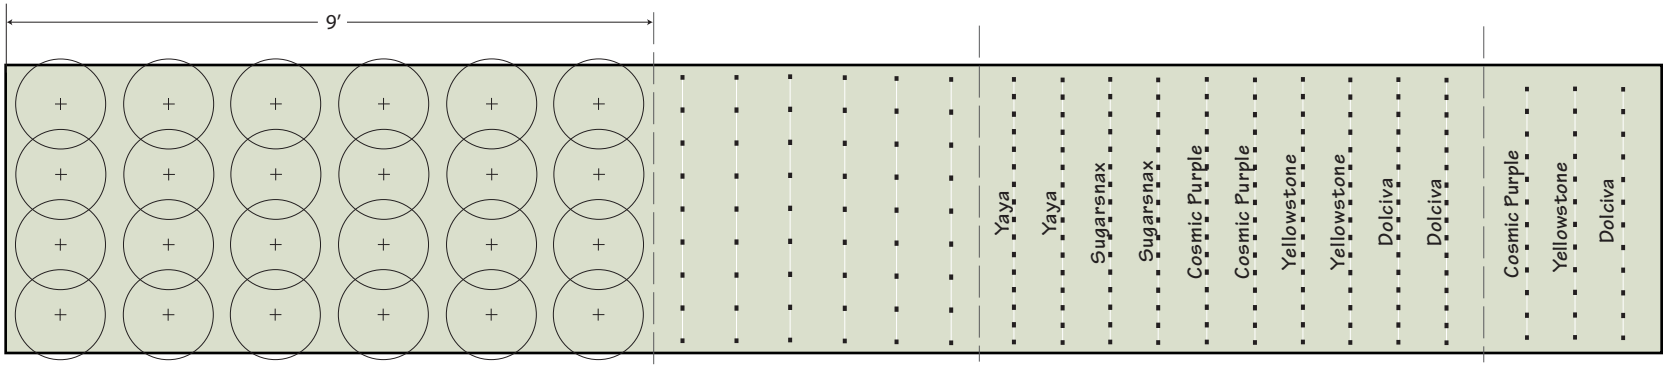

BED: 4′ x 23′ | SCALE: 3/8″=1′


4A. BROCCOLI, CABBAGE, CAULIFLOWER & BRUSSELS SPROUTS BED

Spring planting plan

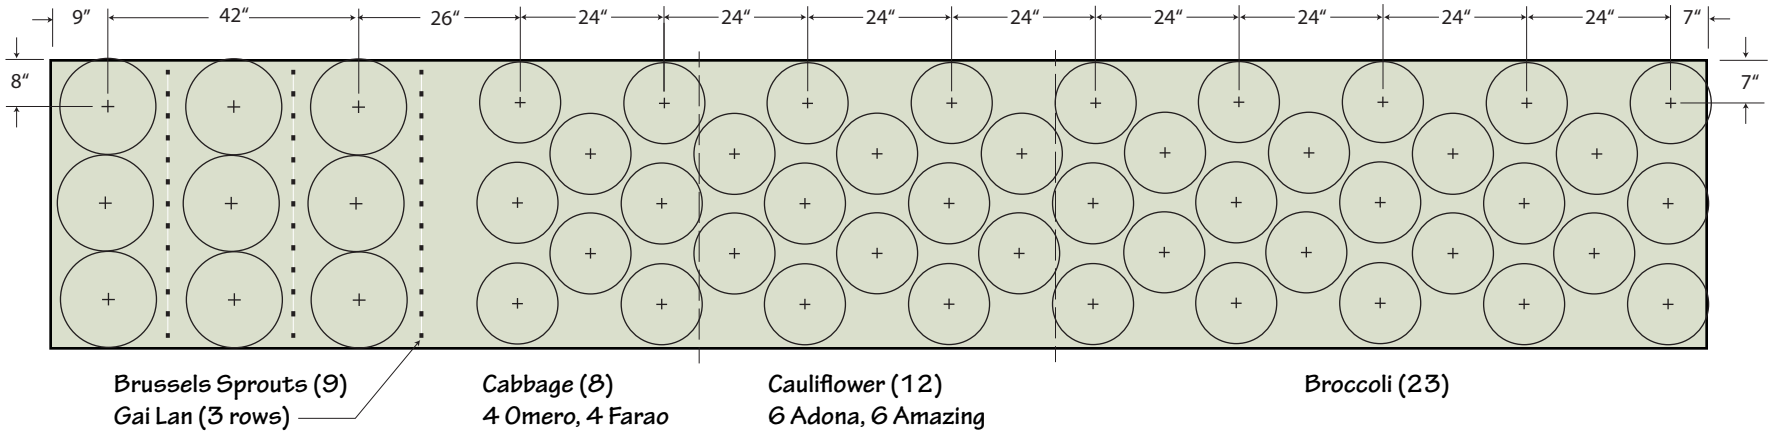

4B. BROCCOLI, CABBAGE, CAULIFLOWER & BRUSSELS SPROUTS BED


Fall planting plan

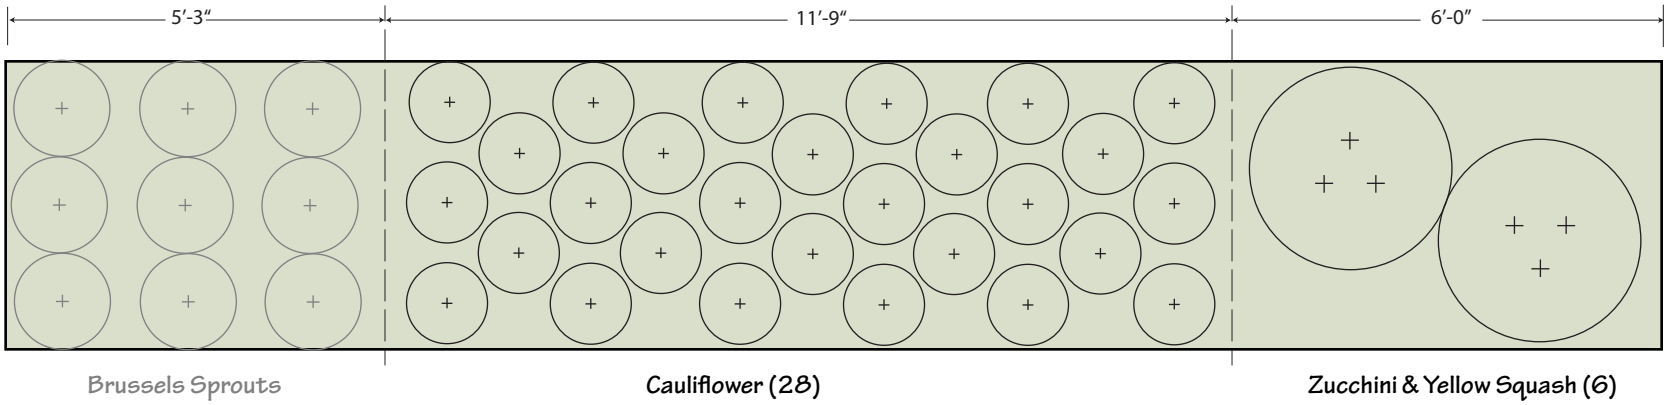

BED: 4′ x 23′ | SCALE: 3/8″=1′


5A. POTATO BED

Spring planting plan

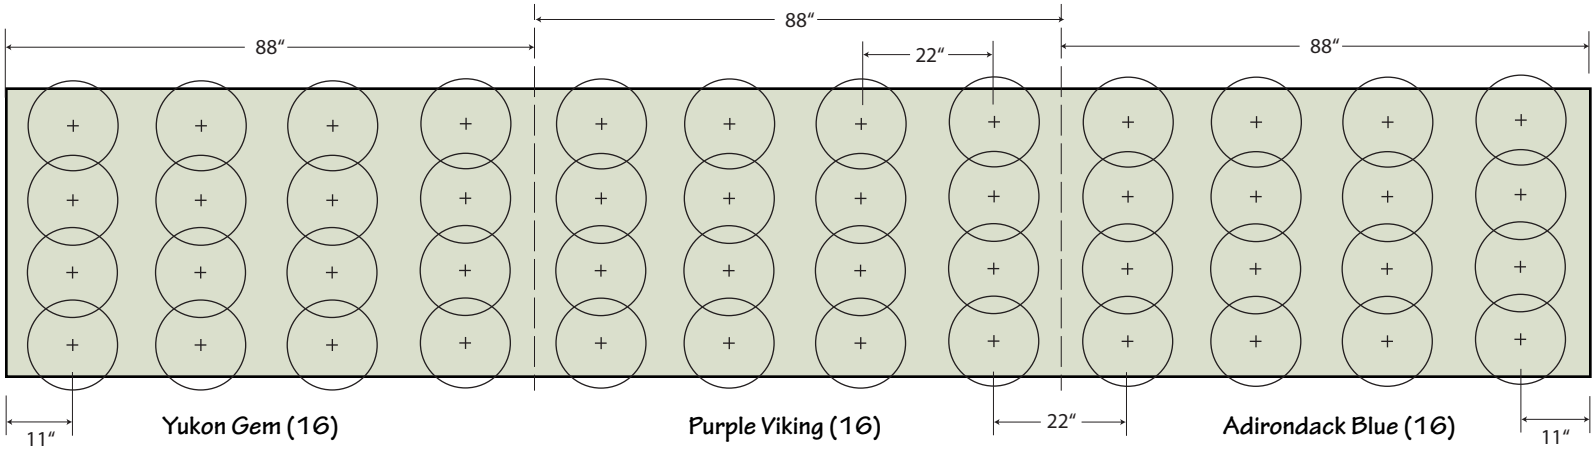

5B. POTATO BED

Fall planting plan

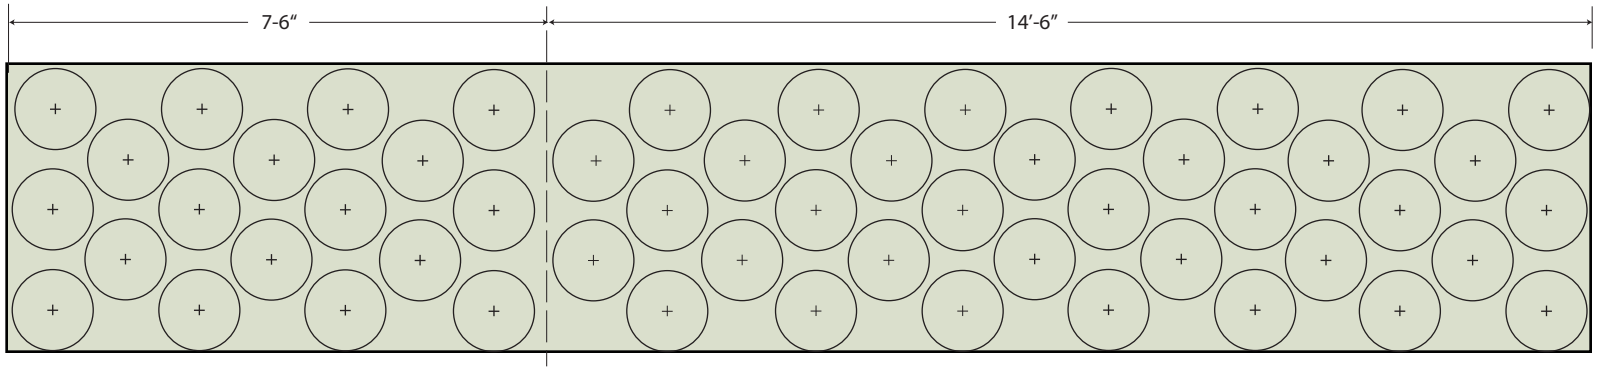


Cabbage (18)
5 Alcosa, 8 Jersey, 5 Famosa

Broccoli (35)

BED: 4′ x 22′ | SCALE: 3/8″=1′


6A. ONIONS, GARLIC, LEEKS, SHALLOTS, SCALLIONS & CELERY

Spring planting plan

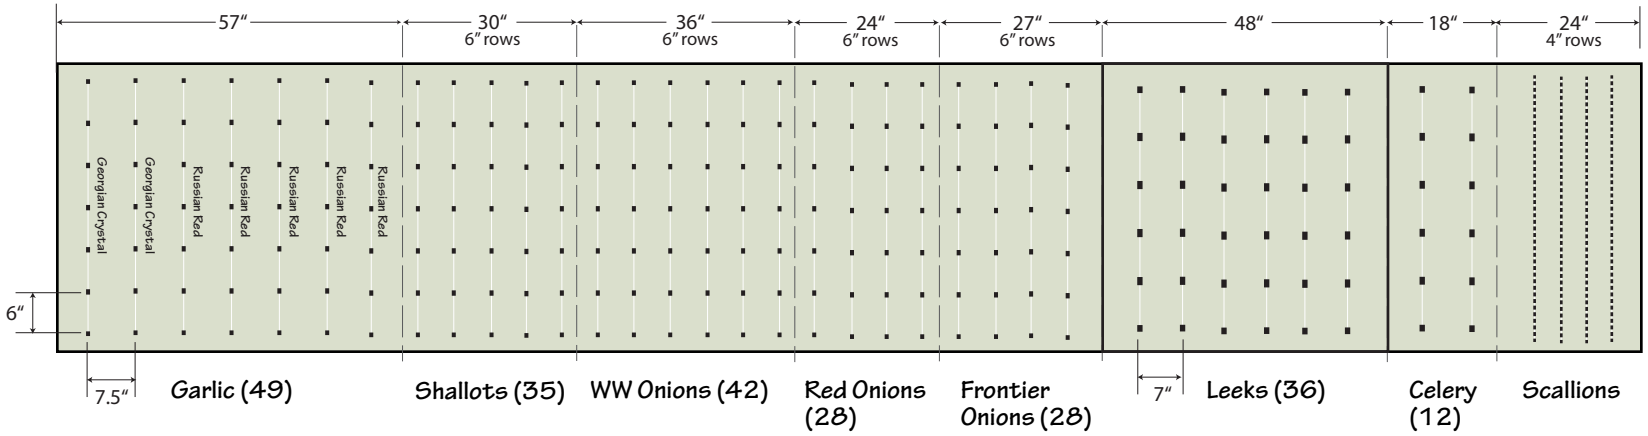

6B. ONIONS, GARLIC, LEEKS, SHALLOTS, SCALLIONS & CELERY


Fall planting plan

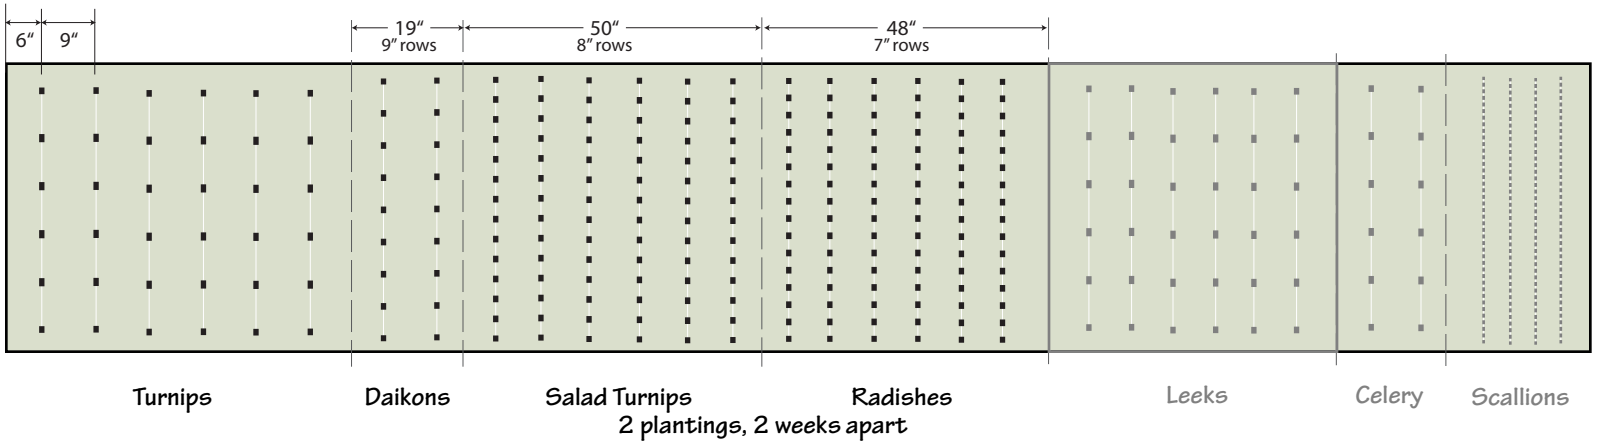

SCALE: 3/8″=1′


7A. KALE, COLLARDS, RUTABAGAS, KOHLRABI, BOK CHOY, ARUGULA & MUSTARD

Spring planting plan

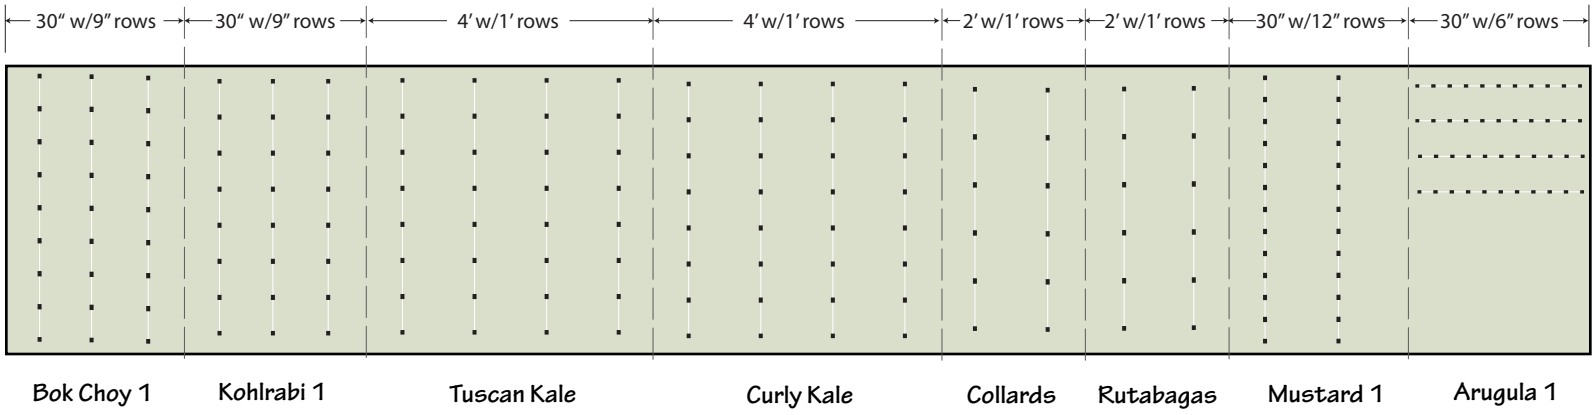

7B. KALE, COLLARDS, RUTABAGAS, KOHLRABI, BOK CHOY, ARUGULA & MUSTARD


Fall planting plan

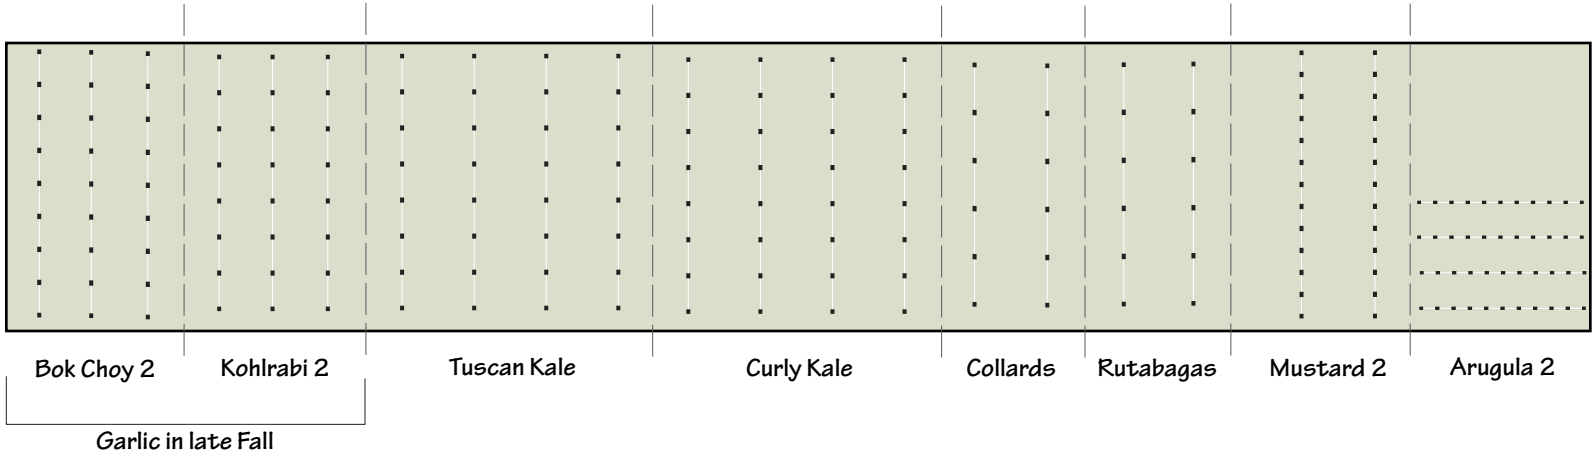

BED: 4' x 22' | SCALE: 3/8"=1'


8A. LETTUCE, SWISS CHARD, PERPETUAL SPINACH & SPINACH

Spring planting plan

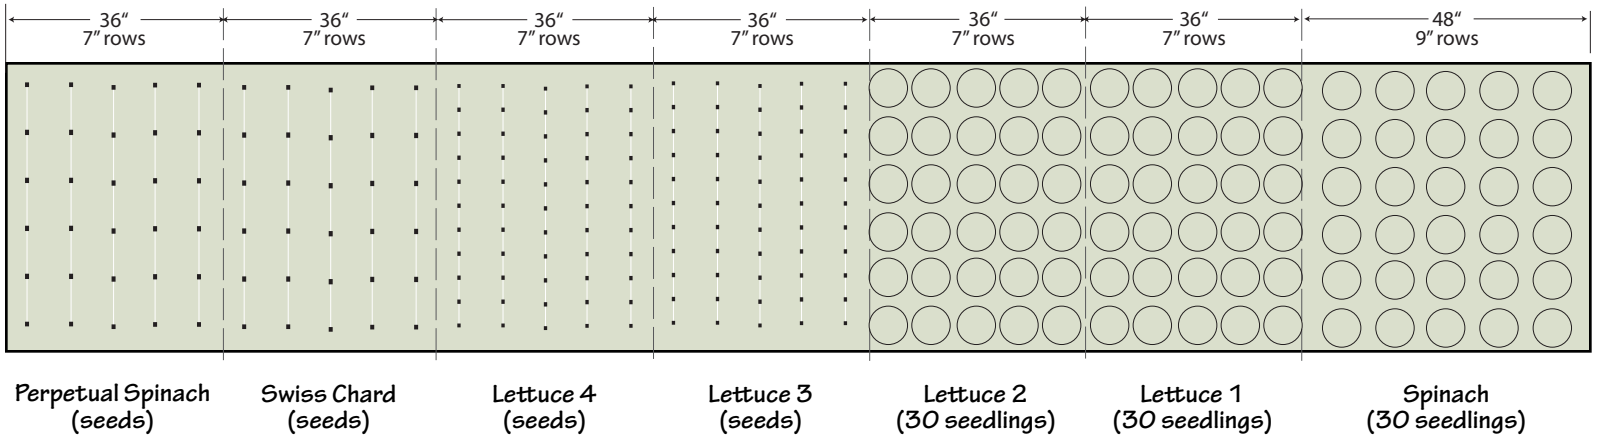

8B. LETTUCE, SWISS CHARD, PERPETUAL SPINACH & SPINACH


Summer planting plan

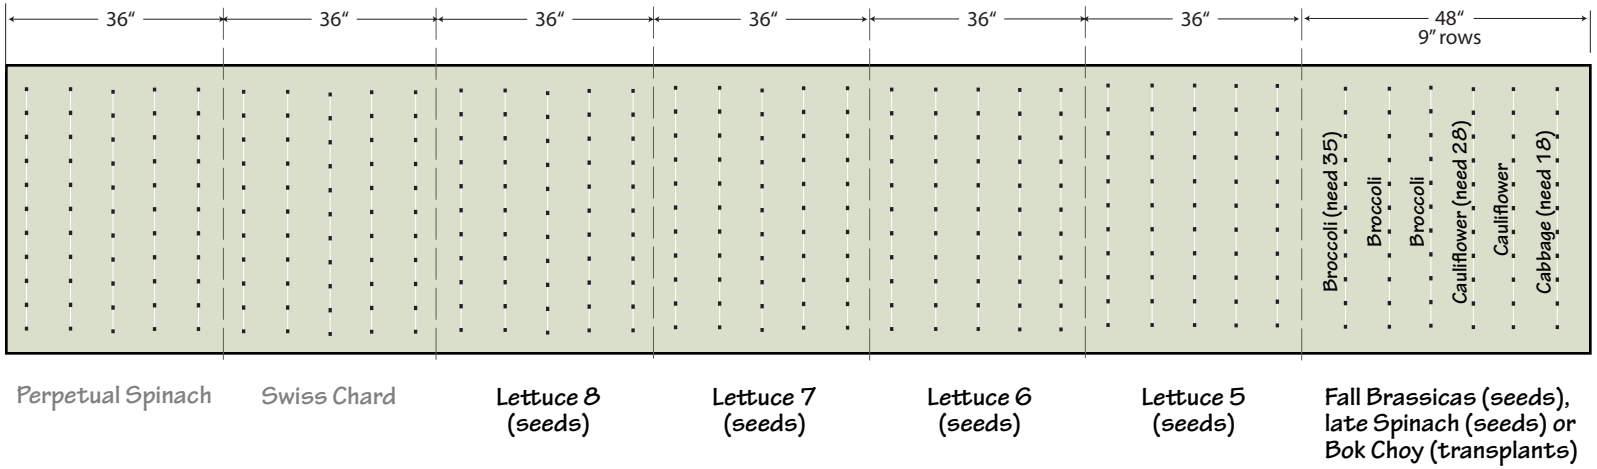


BED: 4′ x 22′ | SCALE: 3/8″=1′

PEAS & LATE POLE BEANS BED


Note: try Peas @ 75 seeds/ft (0.6 oz/ft), Beans @ 50 seeds/ft (0.4 oz/ft), Limas @ 25 seeds/ft (0.9 oz/ft)

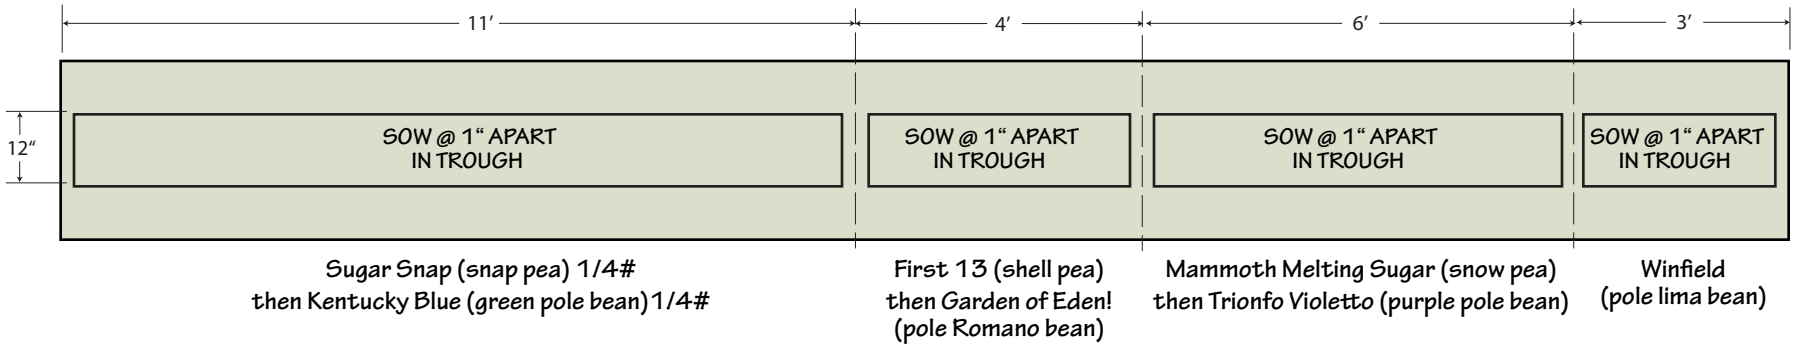

EGGPLANT & FAVA BEAN BED

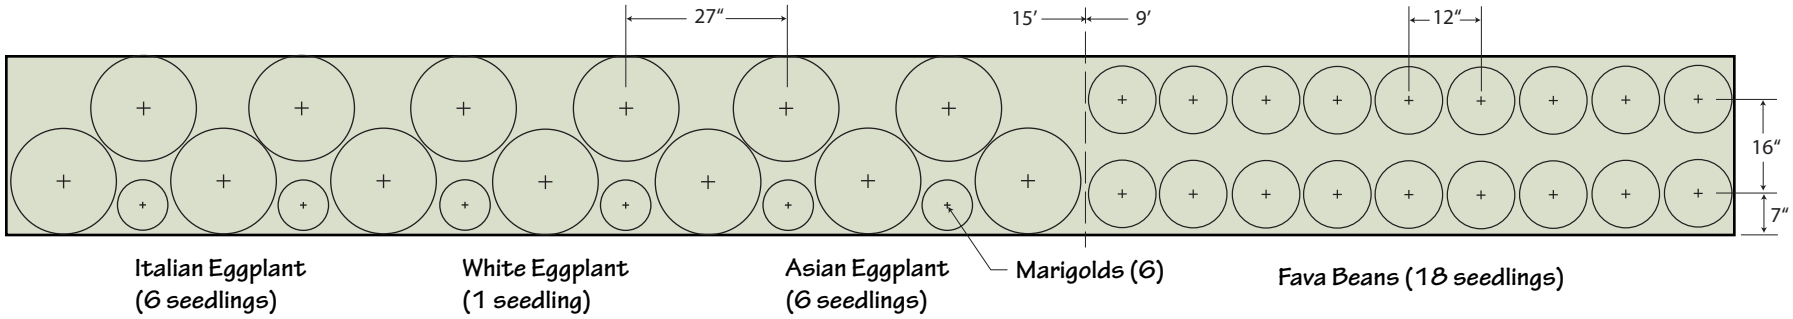


WINTER SQUASH BED

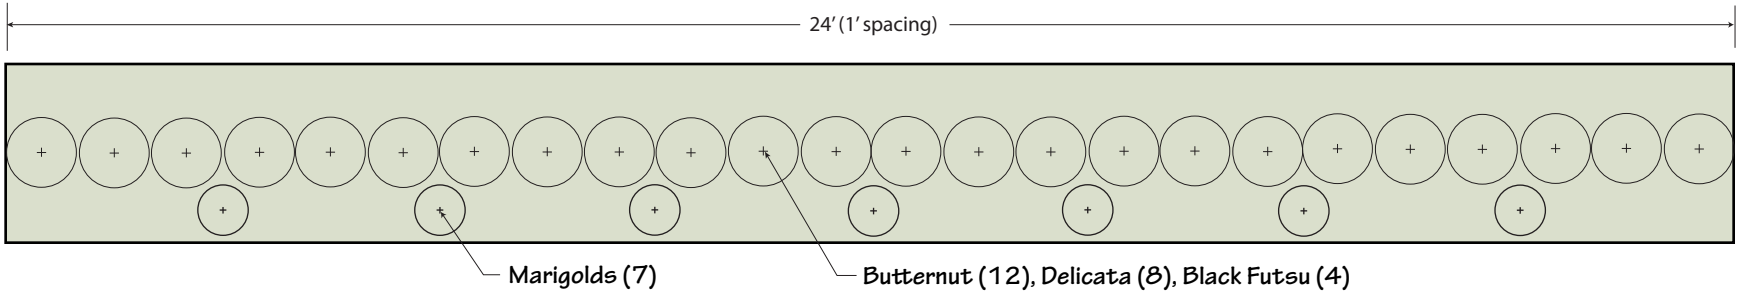


BEDS 2.5′ x 24′ | SCALE: 3/8″=1′


BUSH BEAN & SOYBEAN BED

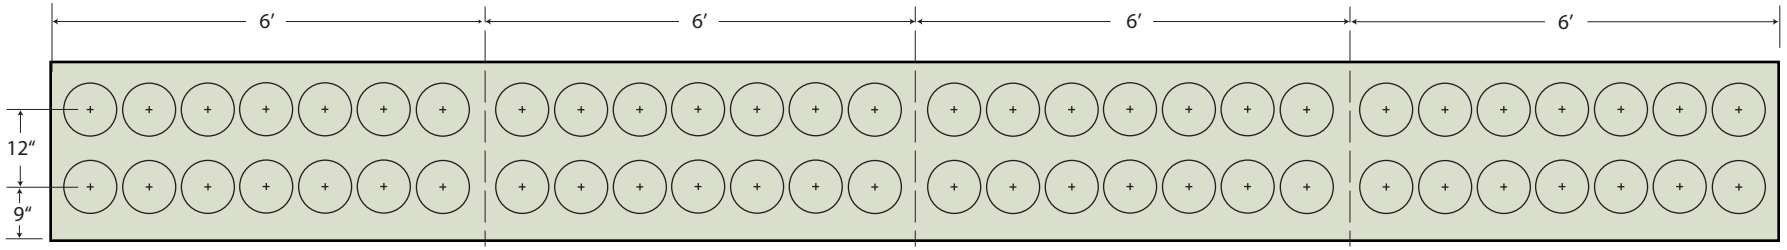

PEPPER & OKRA BED

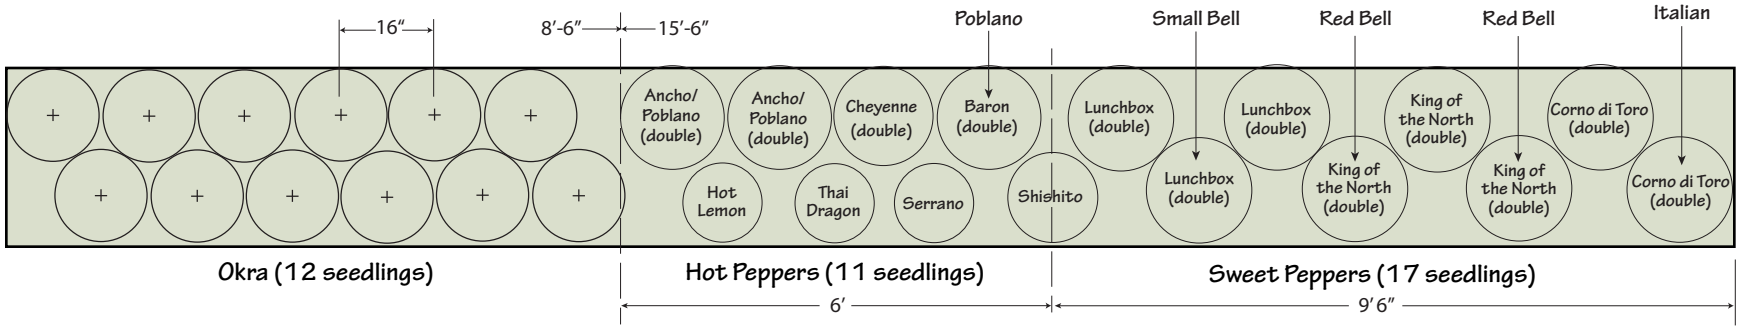

CUCUMBER, PUMPKIN, HONEYNUT & WATERMELON BED

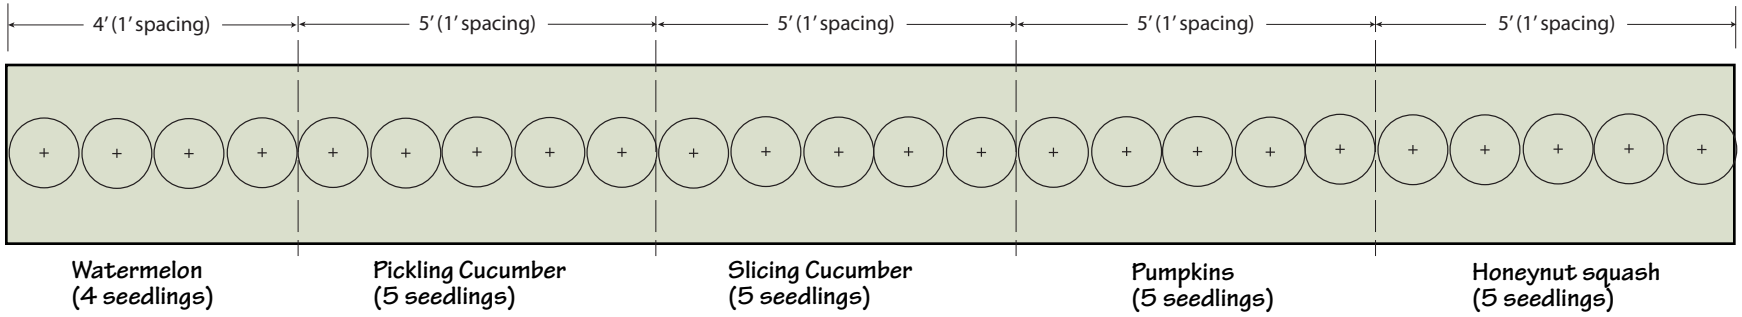

BEDS: 2.5′ x 24′ | SCALE: 3/8″=1′