

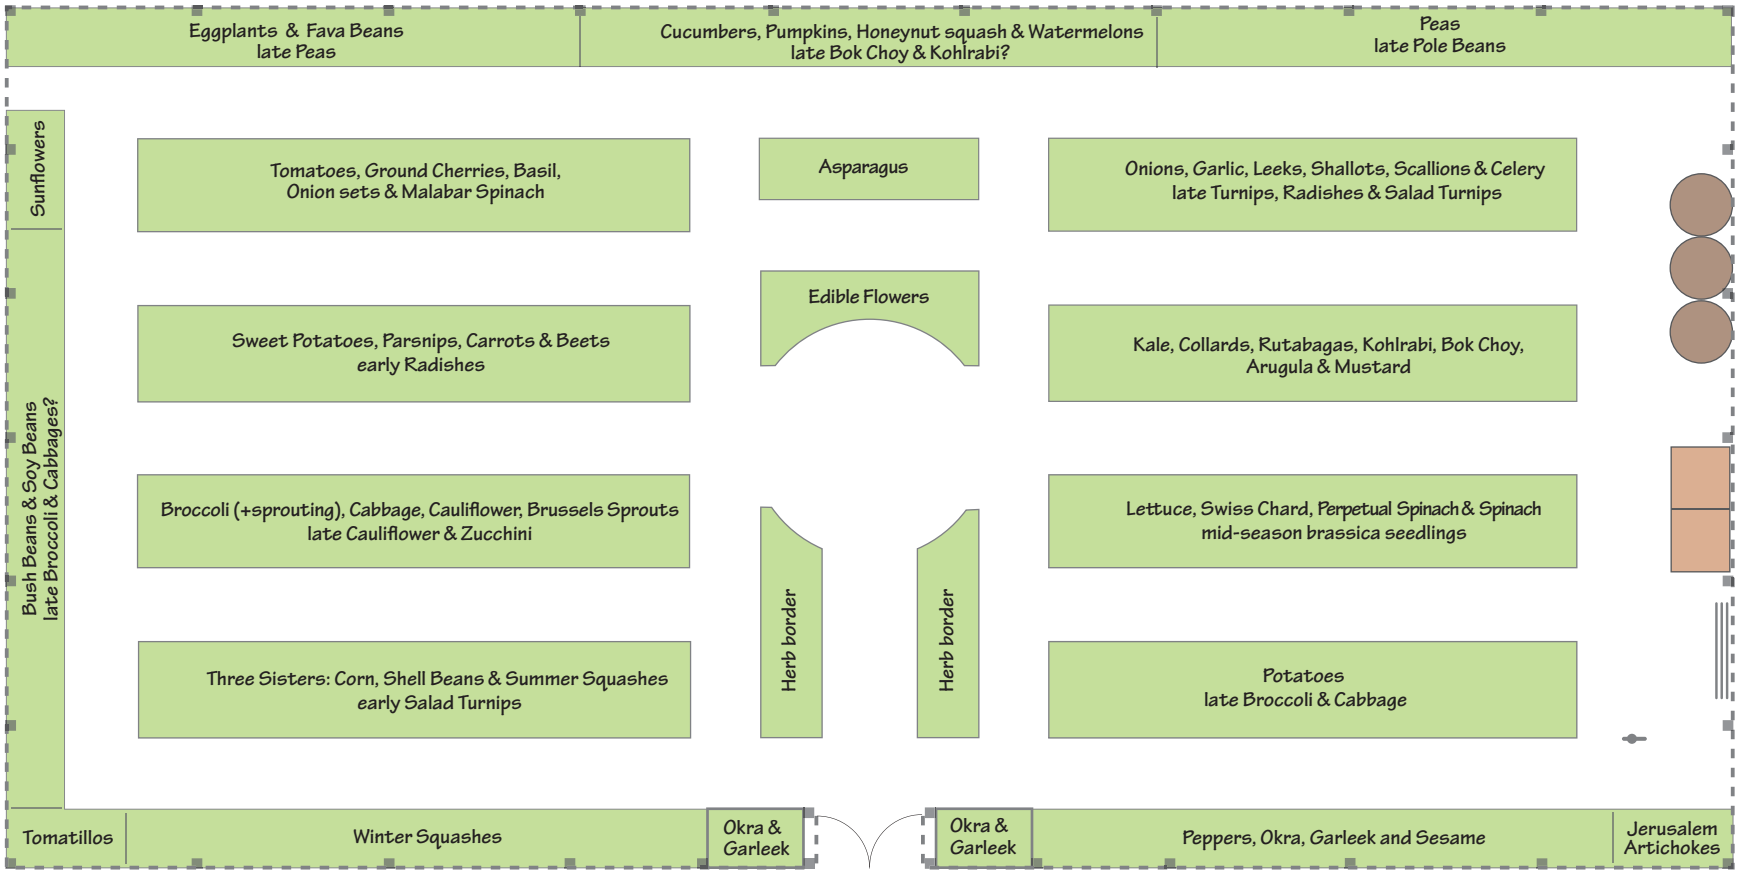


2025 PLANTING PLAN ROBBINS FARM GARDEN 1/8" = 1'- 0"

THREE SISTERS BED: CORN, SHELL BEANS & SUMMER SQUASHES

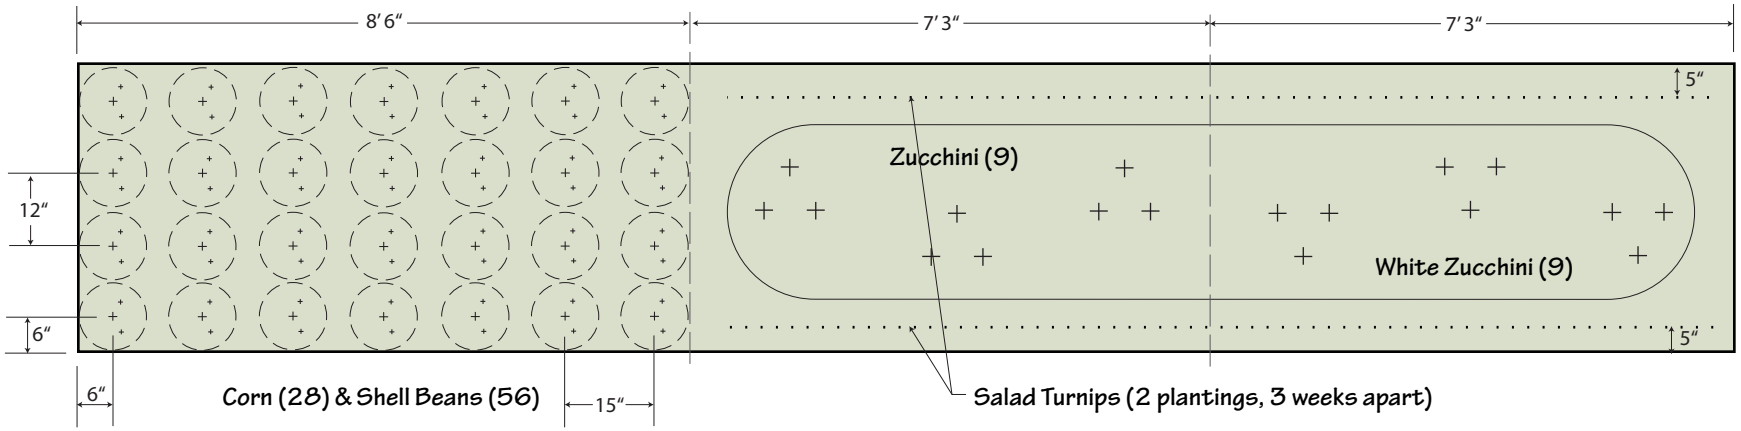


TOMATO, BASIL & ONION SET BED

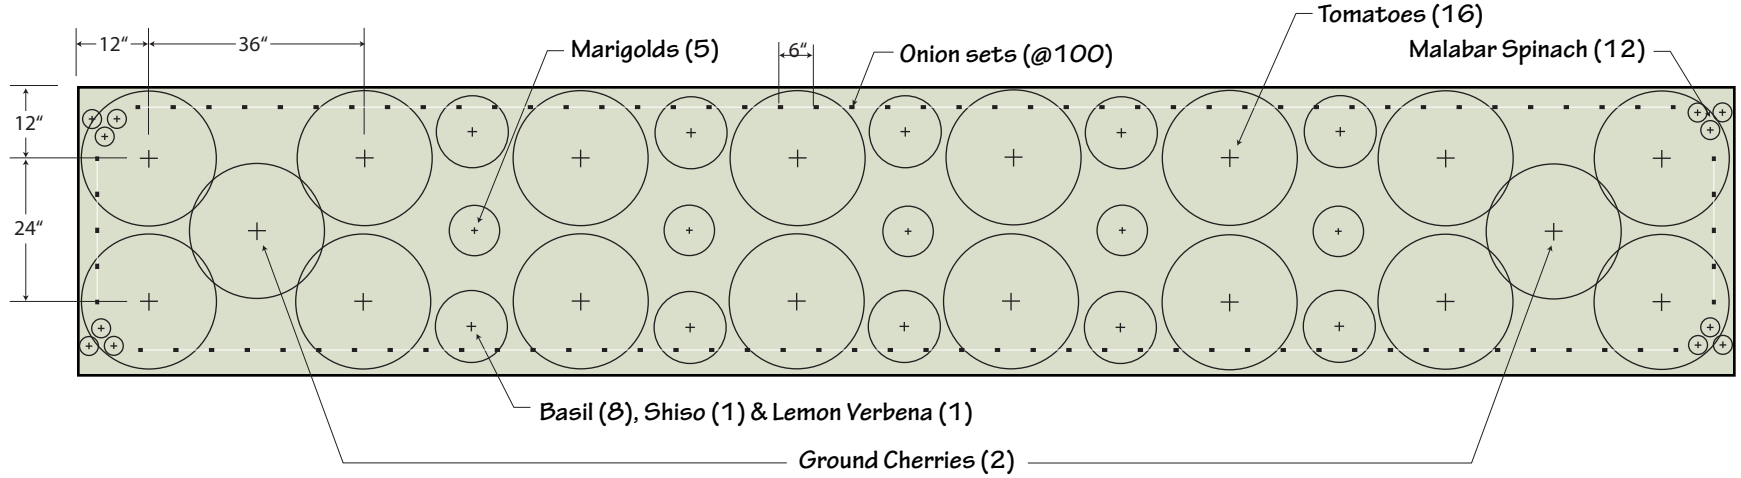


BEDS: 4′ x 23′ | SCALE: 3/8″=1′

SWEET POTATO, PARSNIP, CARROT & BEET BED

Spring planting plan

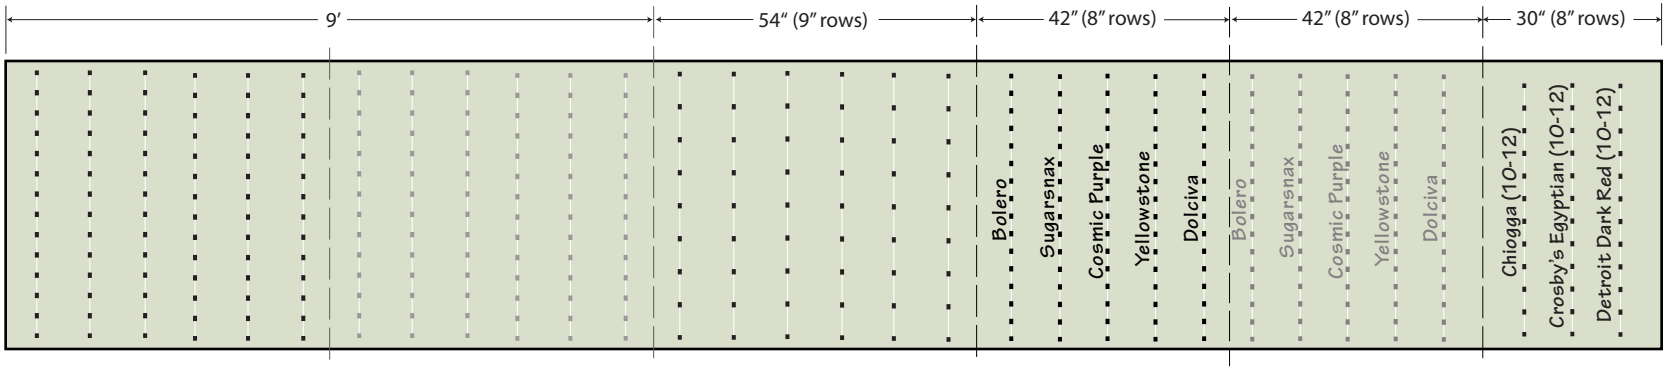


Fall planting plan

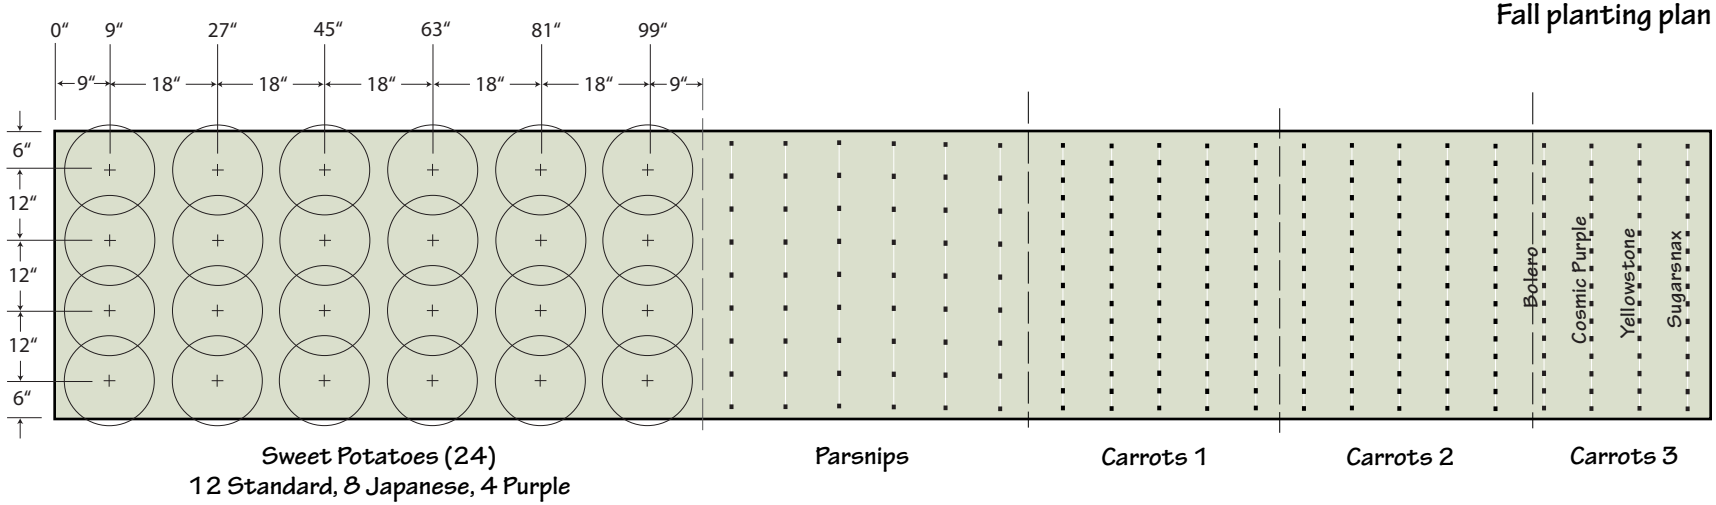


BED: 4′ x 23′ | SCALE: 3/8″=1′

BROCCOLI, CABBAGE, CAULIFLOWER & BRUSSELS SPROUTS BED

Spring planting plan

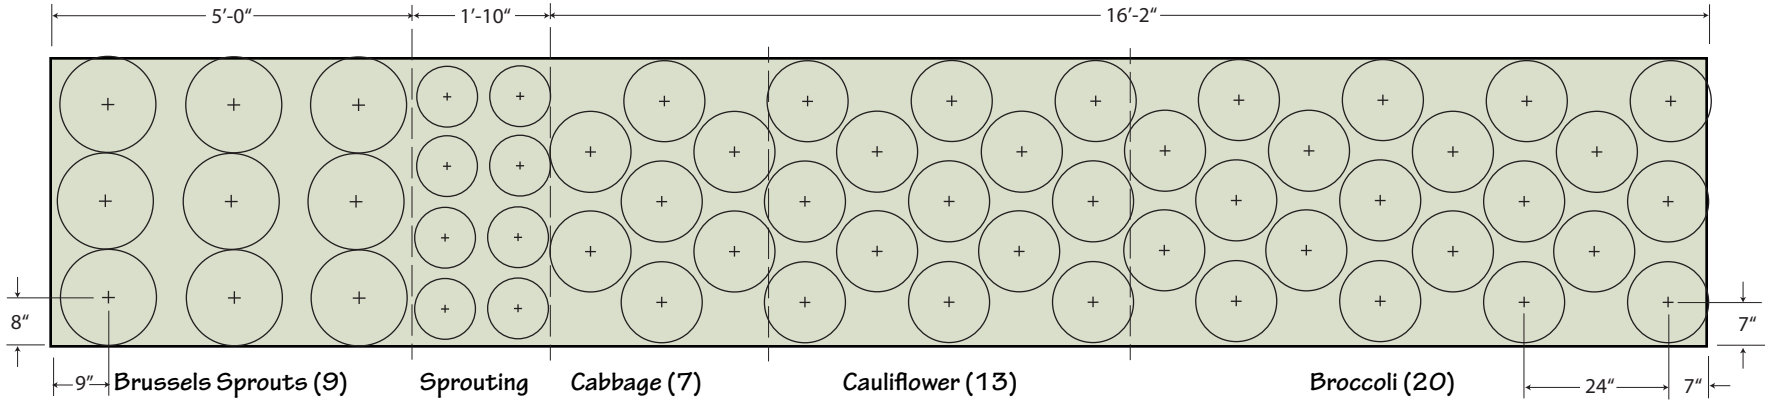


Fall planting plan

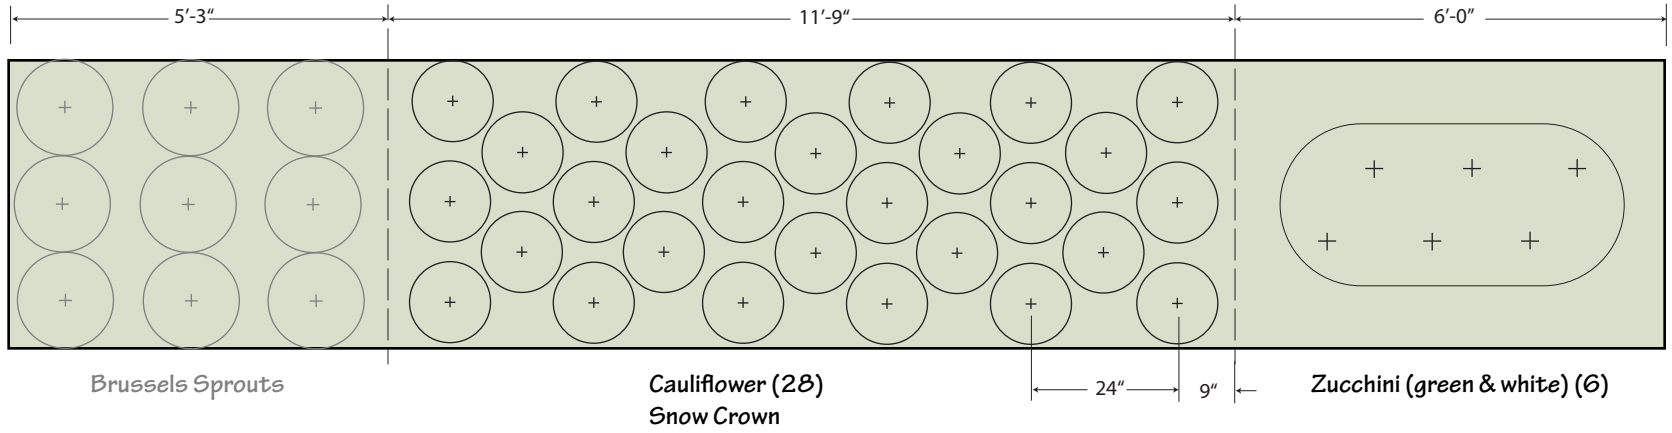


BED: 4′ x 23′ | SCALE: 3/8″=1′

ONIONS, GARLIC, LEEKS, SHALLOTS, SCALLIONS & CELERY

Spring planting plan

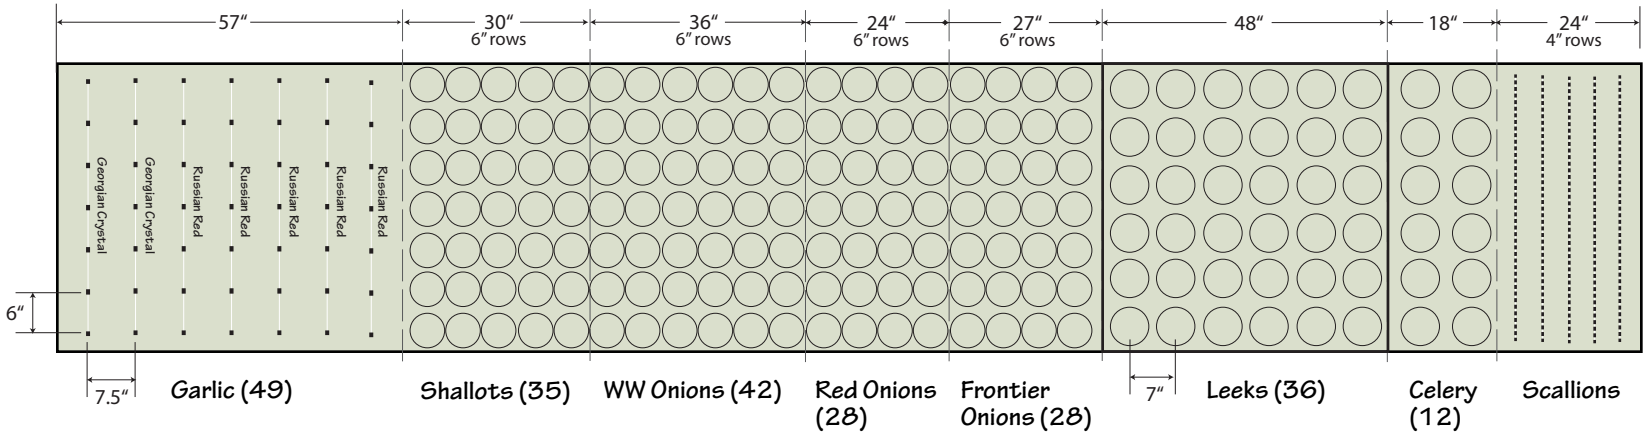


Fall planting plan

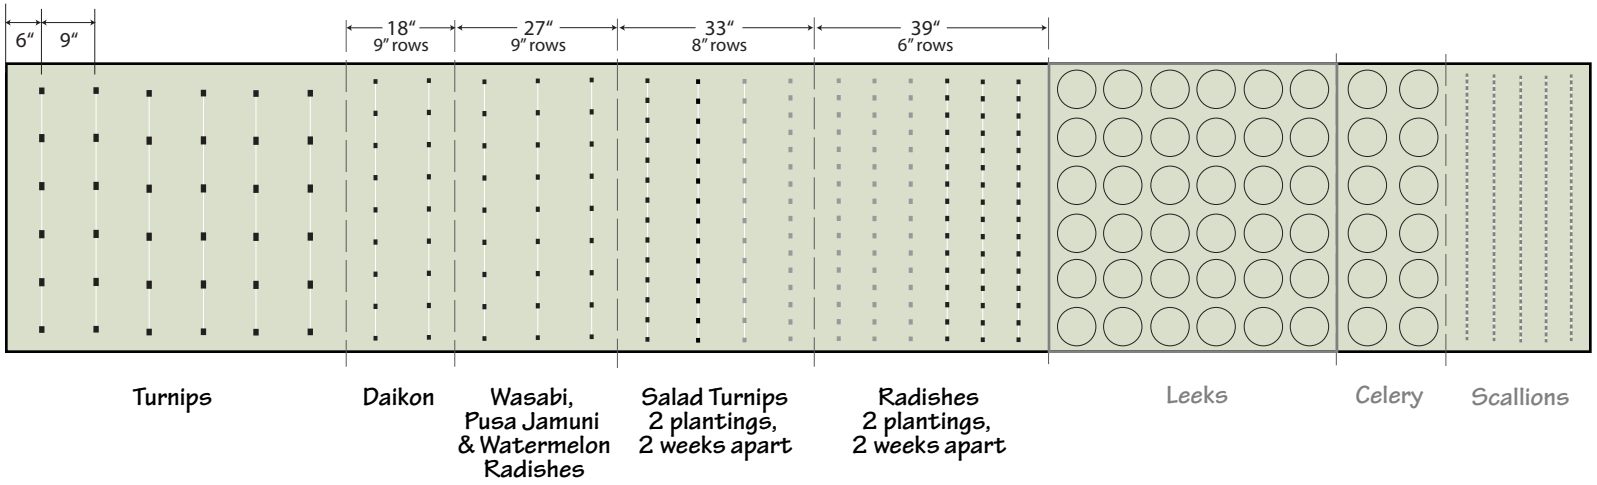


BED: 4′ x 22′ | SCALE: 3/8″=1′

KALE, COLLARDS, RUTABAGAS, KOHLRABI, BOK CHOY, ARUGULA & MUSTARD

Spring planting plan

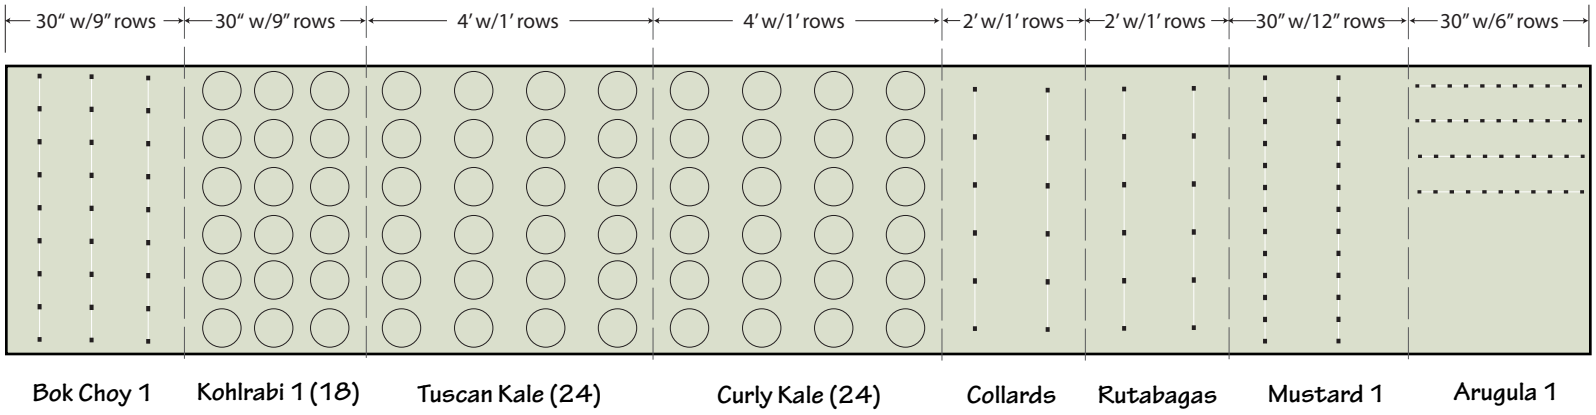


Summer planting plan

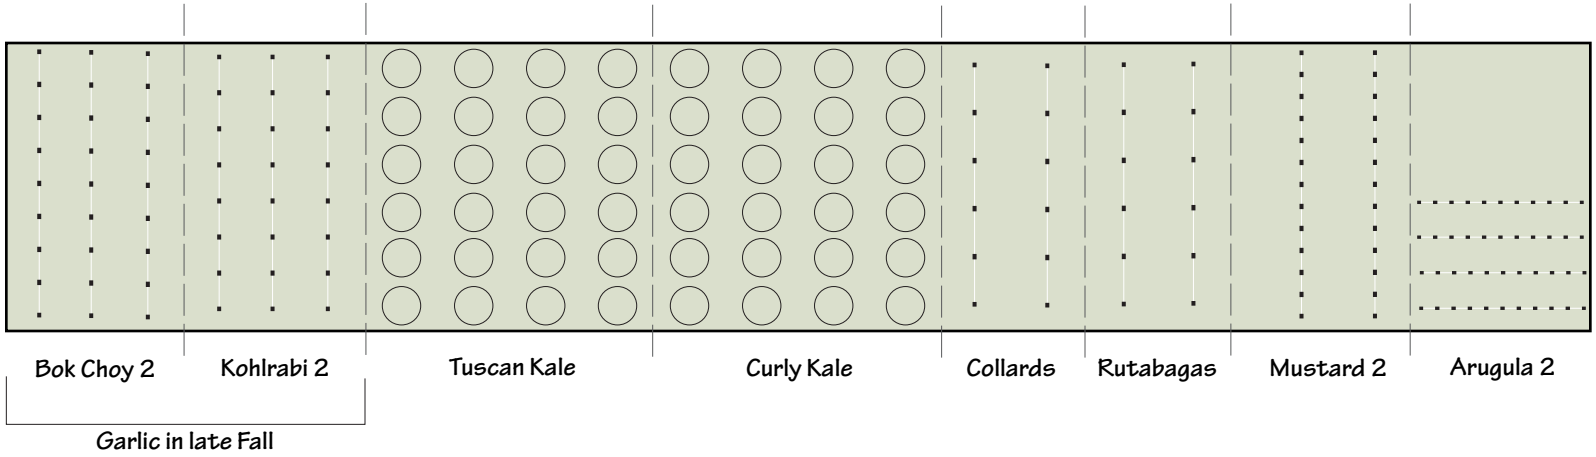


BED: 4' x 22' | SCALE: 3/8"=1'

LETTUCE, SWISS CHARD, PERPETUAL SPINACH & SPINACH

Spring planting plan

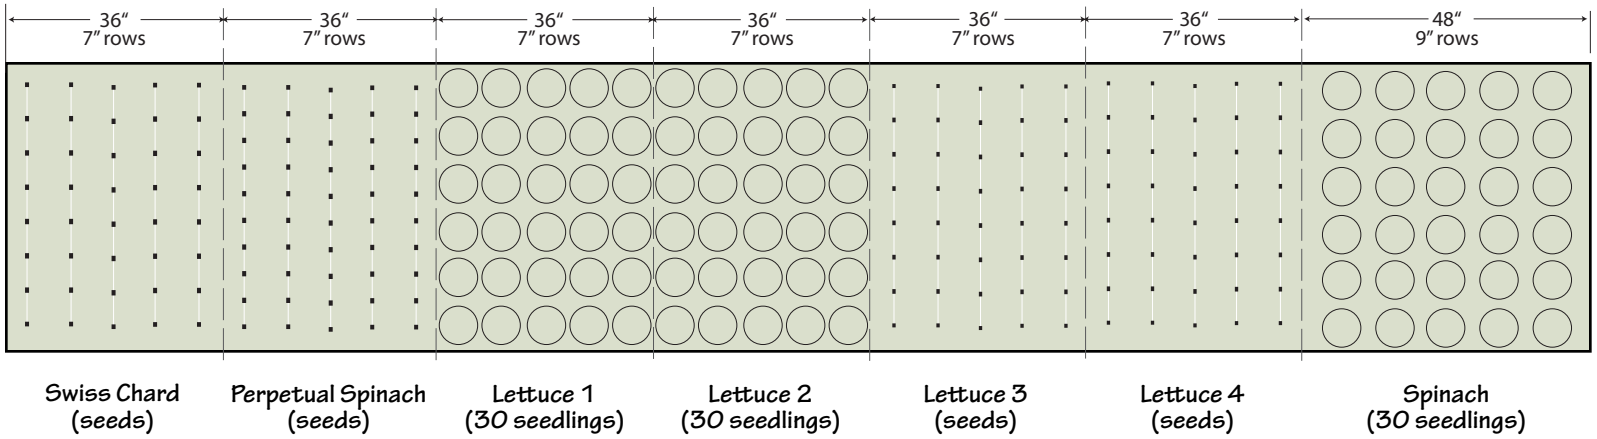


Summer planting plan

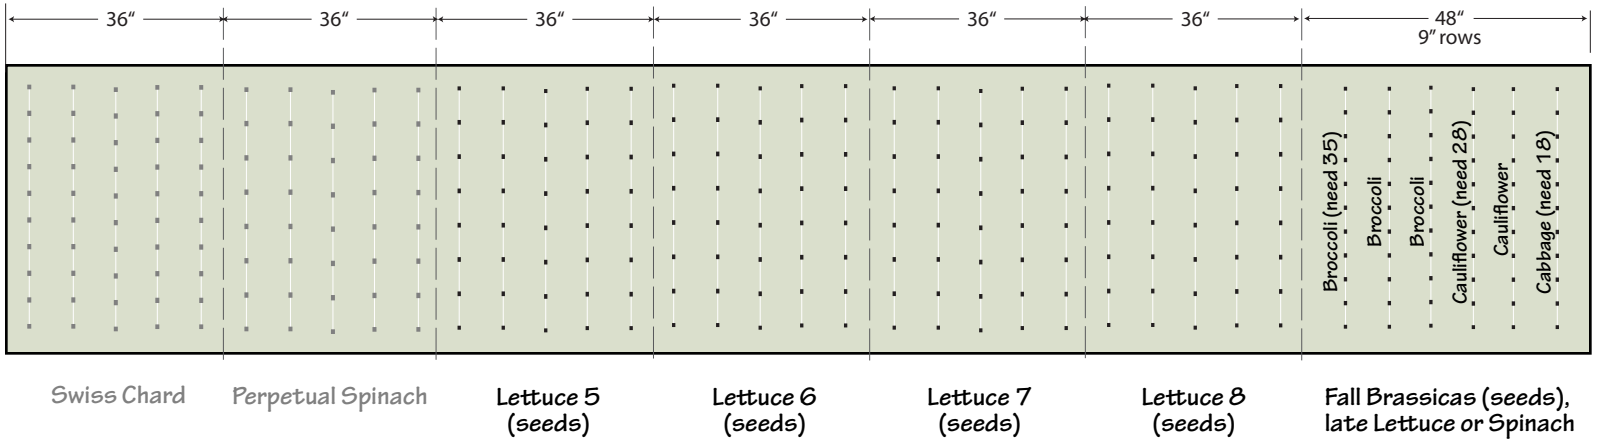


BED: 4′ x 22′ | SCALE: 3/8″=1′

POTATO BED

Spring planting plan

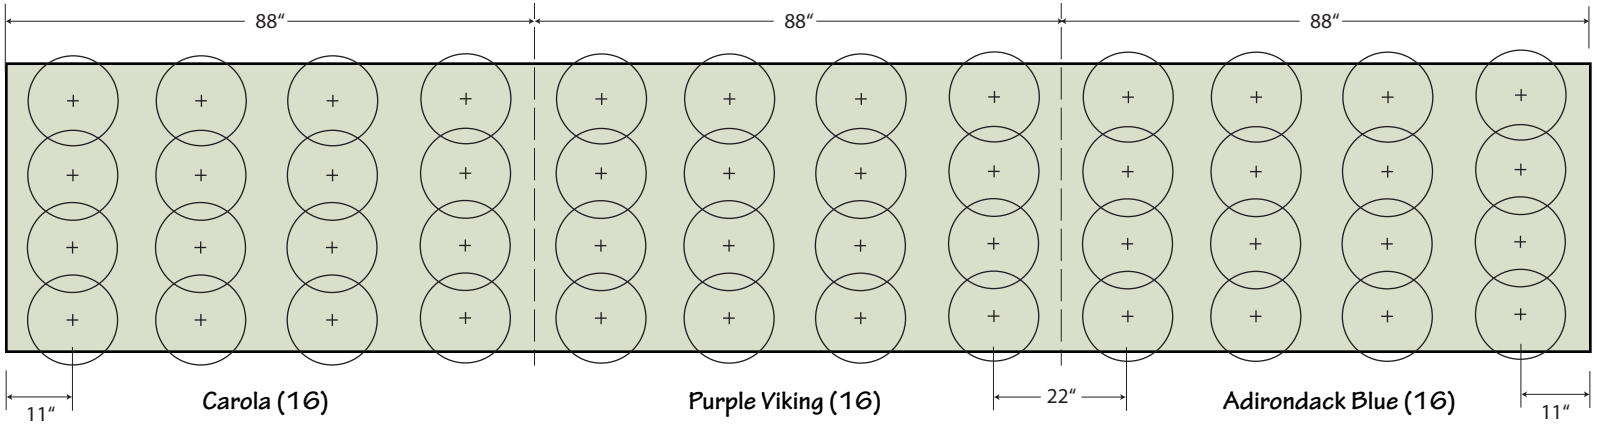


Fall planting plan

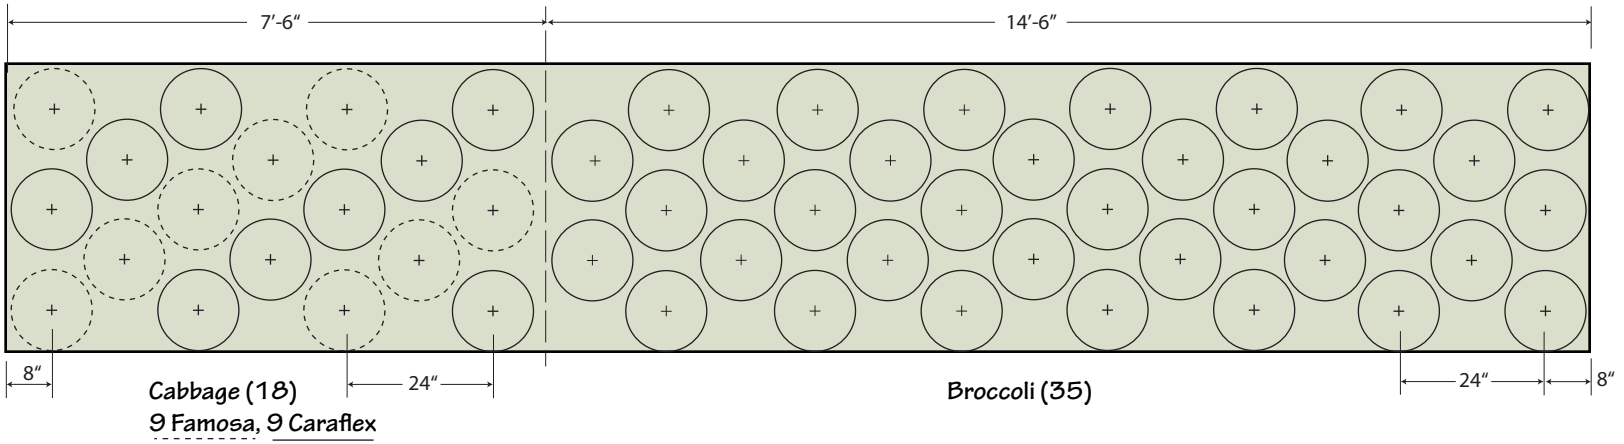


BED: 4′ x 22′ | SCALE: 3/8″=1′


PEAS & LATE POLE BEANS BED

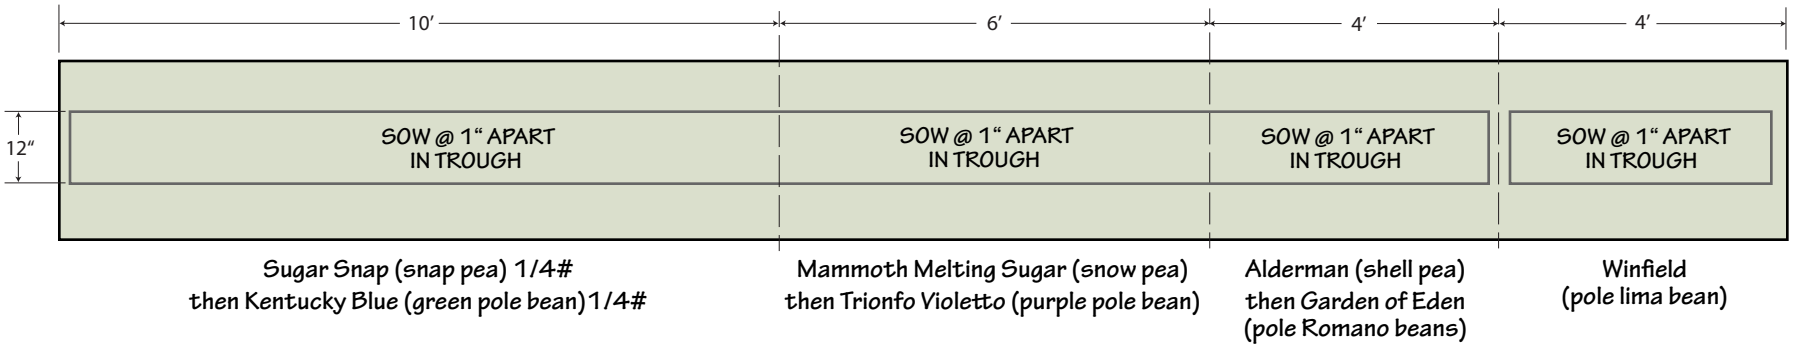

PEPPER & OKRA BED

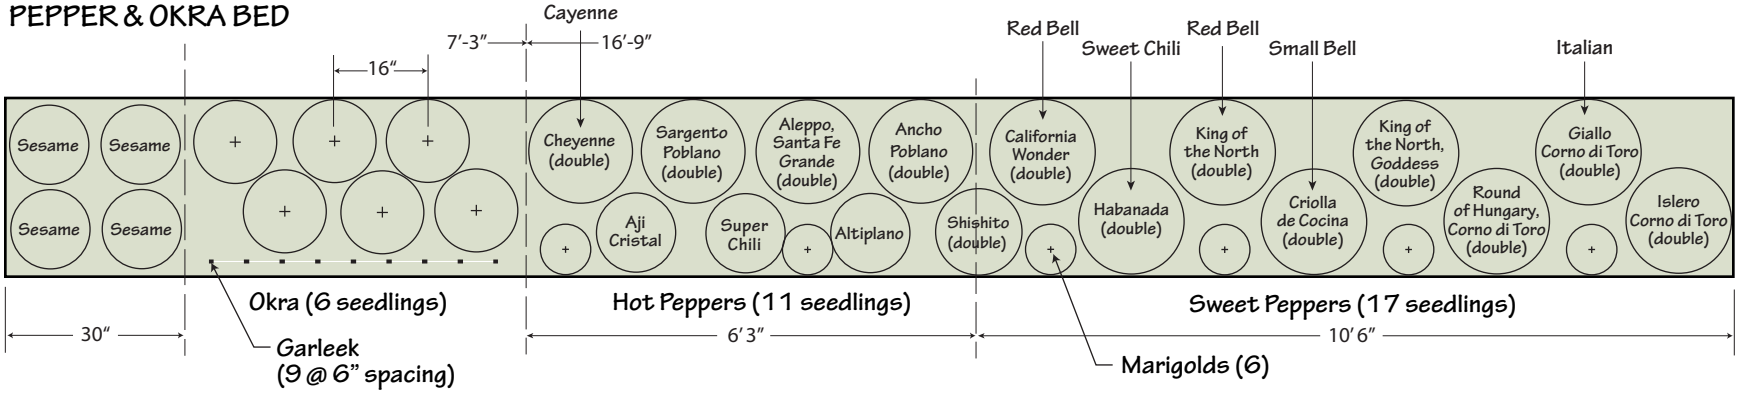


CUCUMBER, PUMPKIN, HONEYNUT & WATERMELON BED

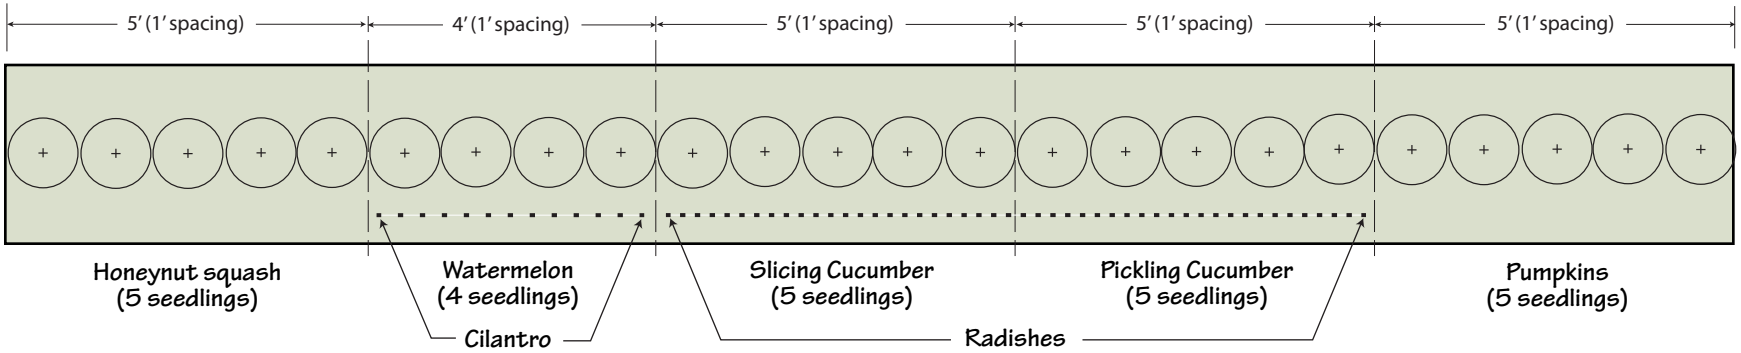


BEDS: 2.5′ x 24′ | SCALE: 3/8″=1′


BUSH BEAN & SOYBEAN BED

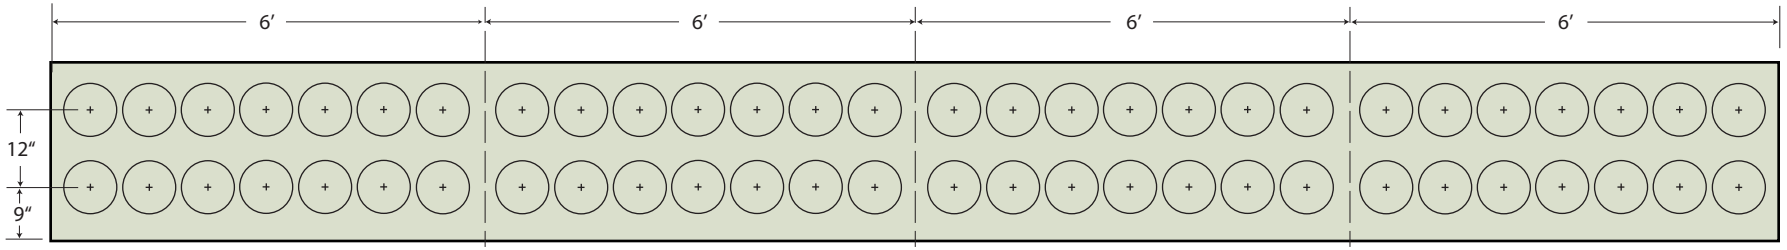

EGGPLANT & FAVA BEAN BED

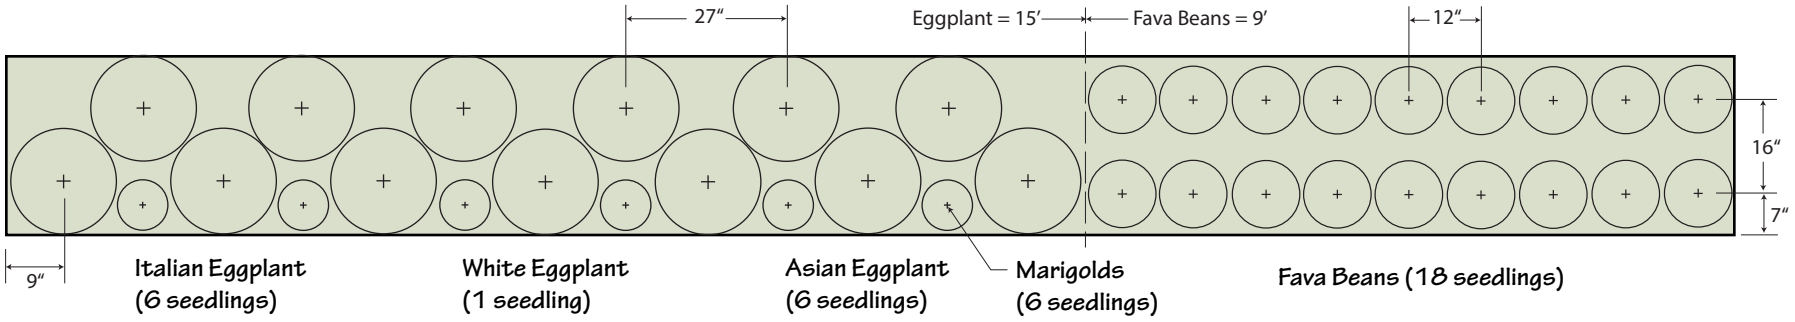

WINTER SQUASH BED

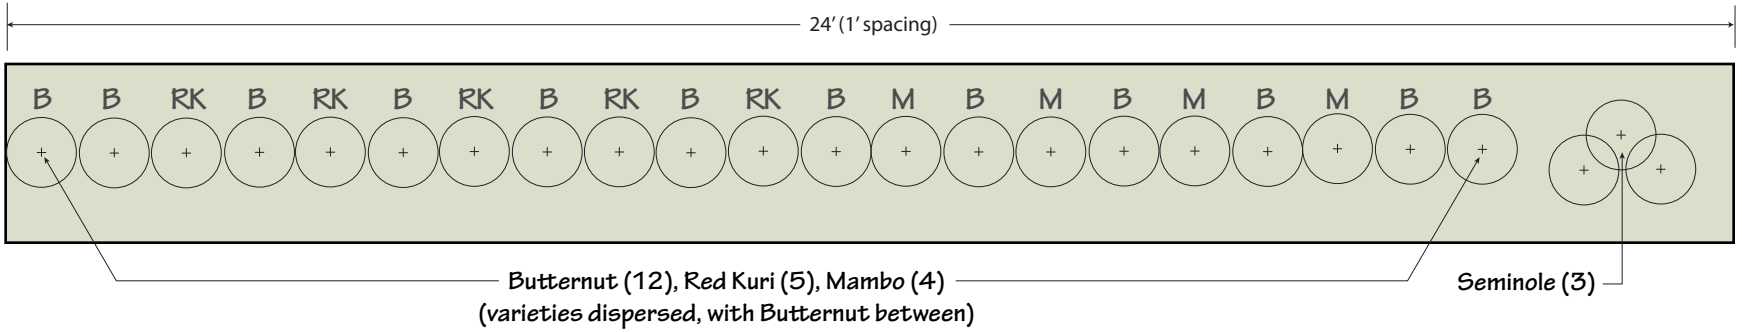

BEDS 2.5′ x 24′ | SCALE: 3/8″=1′